



FOR INTERESTS AND NOTIFICATIONS SEE SHEET 2

TYPE	FREEHOLD	S.S.A. YES/NO
PURPOSE	SUBDIVISION	

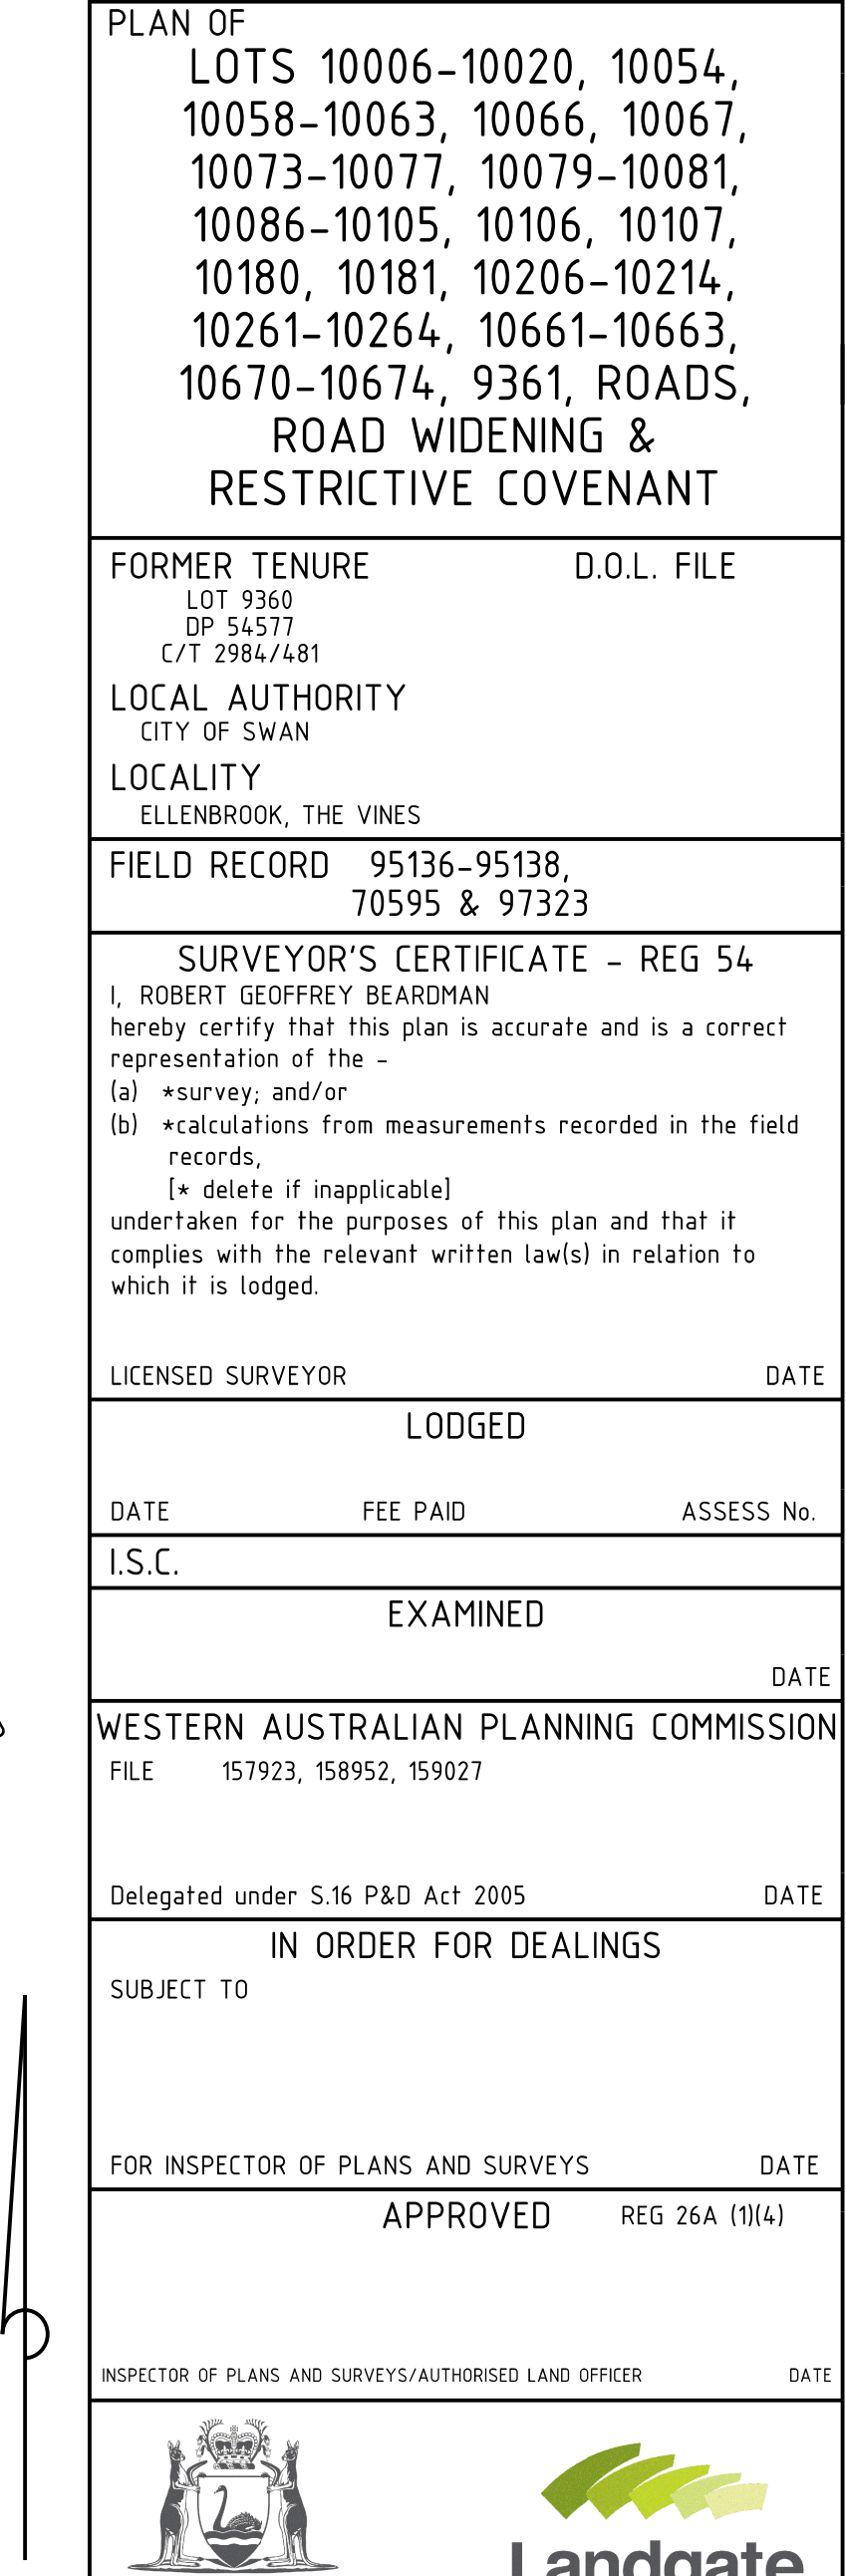


DEPOSITED PLAN
400334
SHEET 1 OF 8 SHEETS - VERSION 1
(PLUS SURVEY SHEETS)


INTERESTS AND NOTIFICATIONS						
SUBJECT	PURPOSE	STATUTORY REFERENCE	ORIGIN	LAND BURDENED	BENEFIT TO	COMMENTS
(X) (33b)A (33b)F (33b)H (33b)M (33c)S	EASEMENT		DOC M586327	LOT 9361	WATER CORPORATION	
	EASEMENT (SEWERAGE)	SEC 167 OF THE P & D ACT REG 33(b)	DP 405193	LOT 9361	WATER CORPORATION	
	EASEMENT (SEWERAGE)	SEC 167 OF THE P & D ACT REG 33(b)	DP 405202	LOT 9361	WATER CORPORATION	
	EASEMENT (SEWERAGE)	SEC 167 OF THE P & D ACT REG 33(b)	DP 407852	LOT 9361	WATER CORPORATION	
	EASEMENT (ELECTRICITY SUPPLY)	SEC 167 OF THE P & D ACT REG 33(c)	DP 407852	LOT 9361	ELECTRICITY NETWORKS CORPORATION	
	RESTRICTIVE COVENANT	SEC 136D OF THE TLA	THIS PLAN & DOC	ALL LOTS EXCEPT LOT 9361	ALL LOTS EXCEPT LOT 9361	
	NOTIFICATION	SEC 70A OF THE TLA	DOC	LOTS 10054, 10058-10063, 10066, 10067, 10073-10077, 10079-10081 & 10670-10674		CITY OF SWAN (ELLENBROOK SPEEDWAY)
	NOTIFICATION	SEC 165 OF THE P & D ACT	DOC	LOTS 10017-10019, 10097-10105 & 10661-10663		CITY OF SWAN (ELLENBROOK SPEEDWAY)
	NOTIFICATION	SEC 165 OF THE P & D ACT	DOC	LOTS 10054, 10067, 10073, 10075-10077, 10079 & 10081		BUSHFIRE MANAGEMENT PLAN

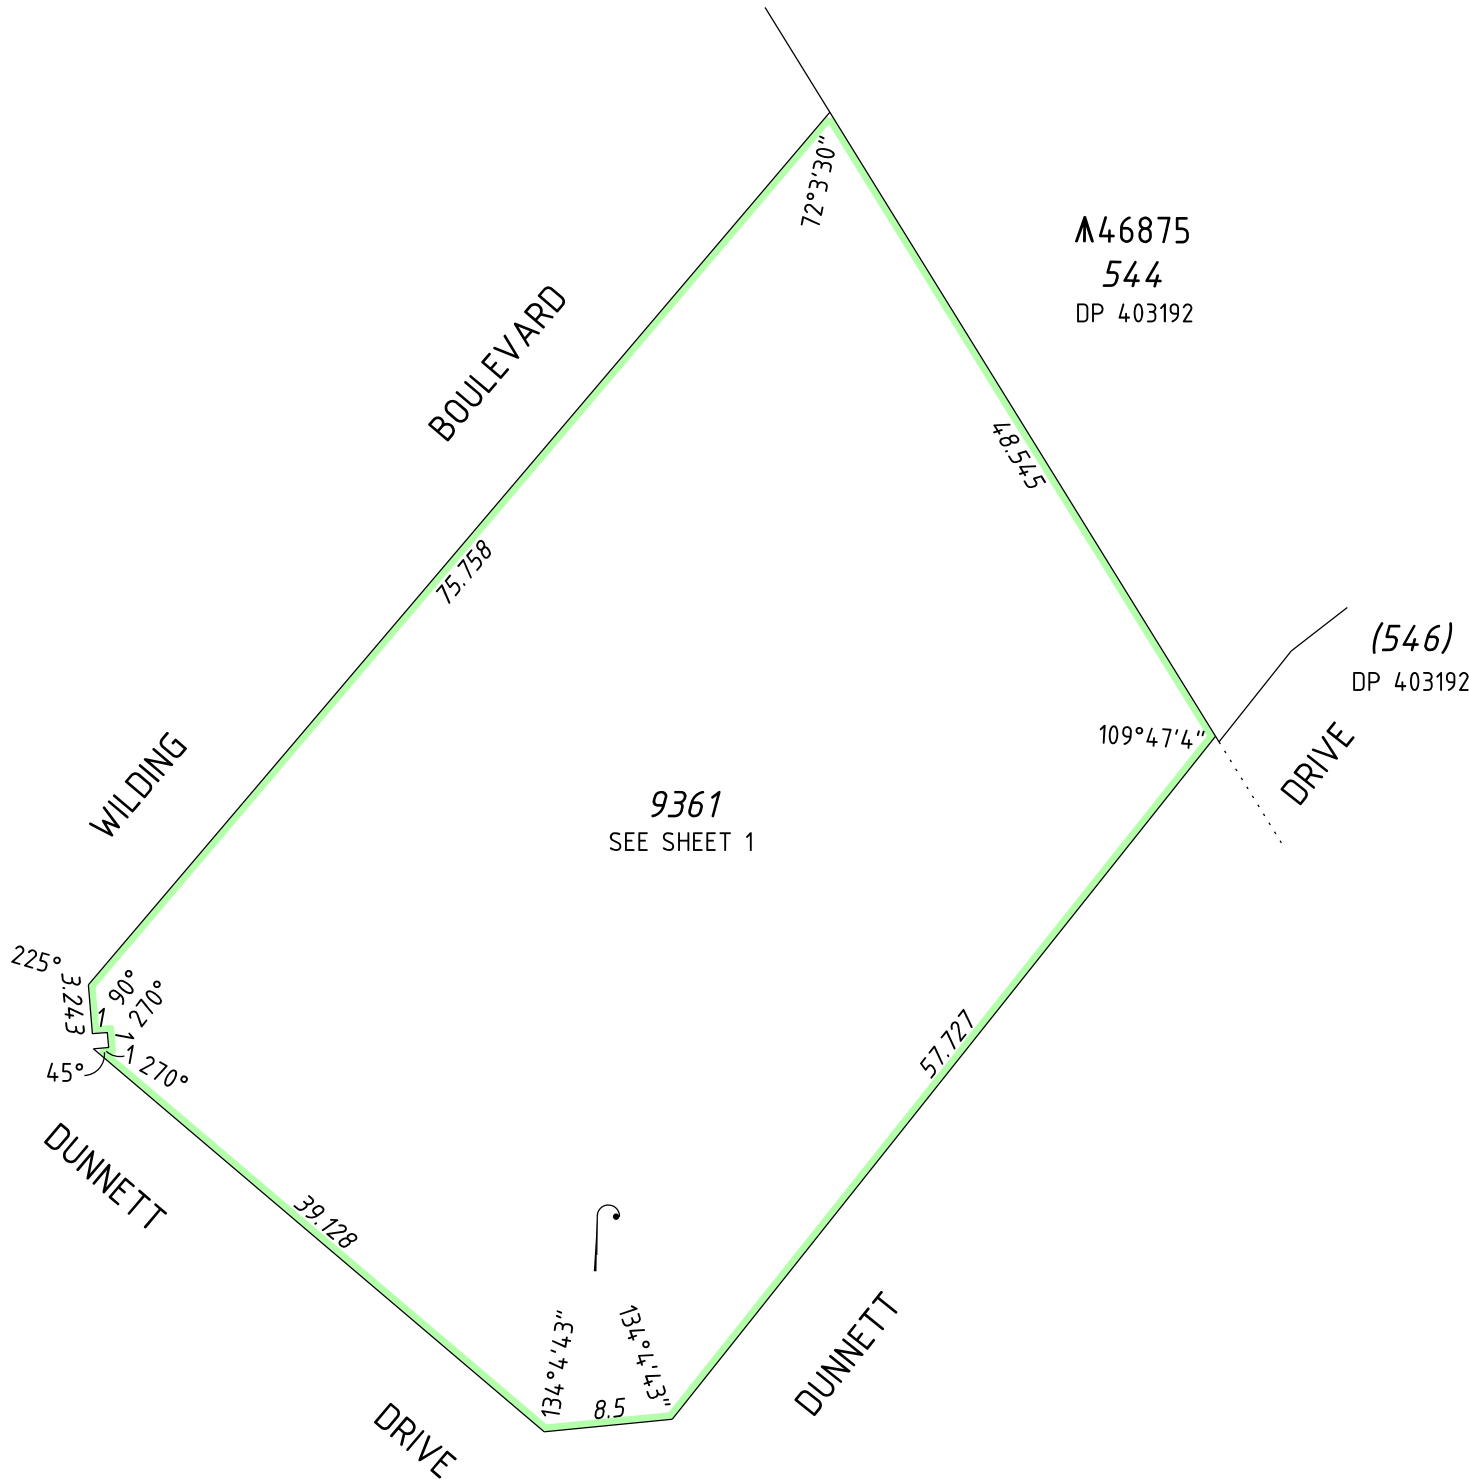

FOR HEADING SEE SHEET 1
FOR INTERESTS AND NOTIFICATIONS SEE SHEET 2

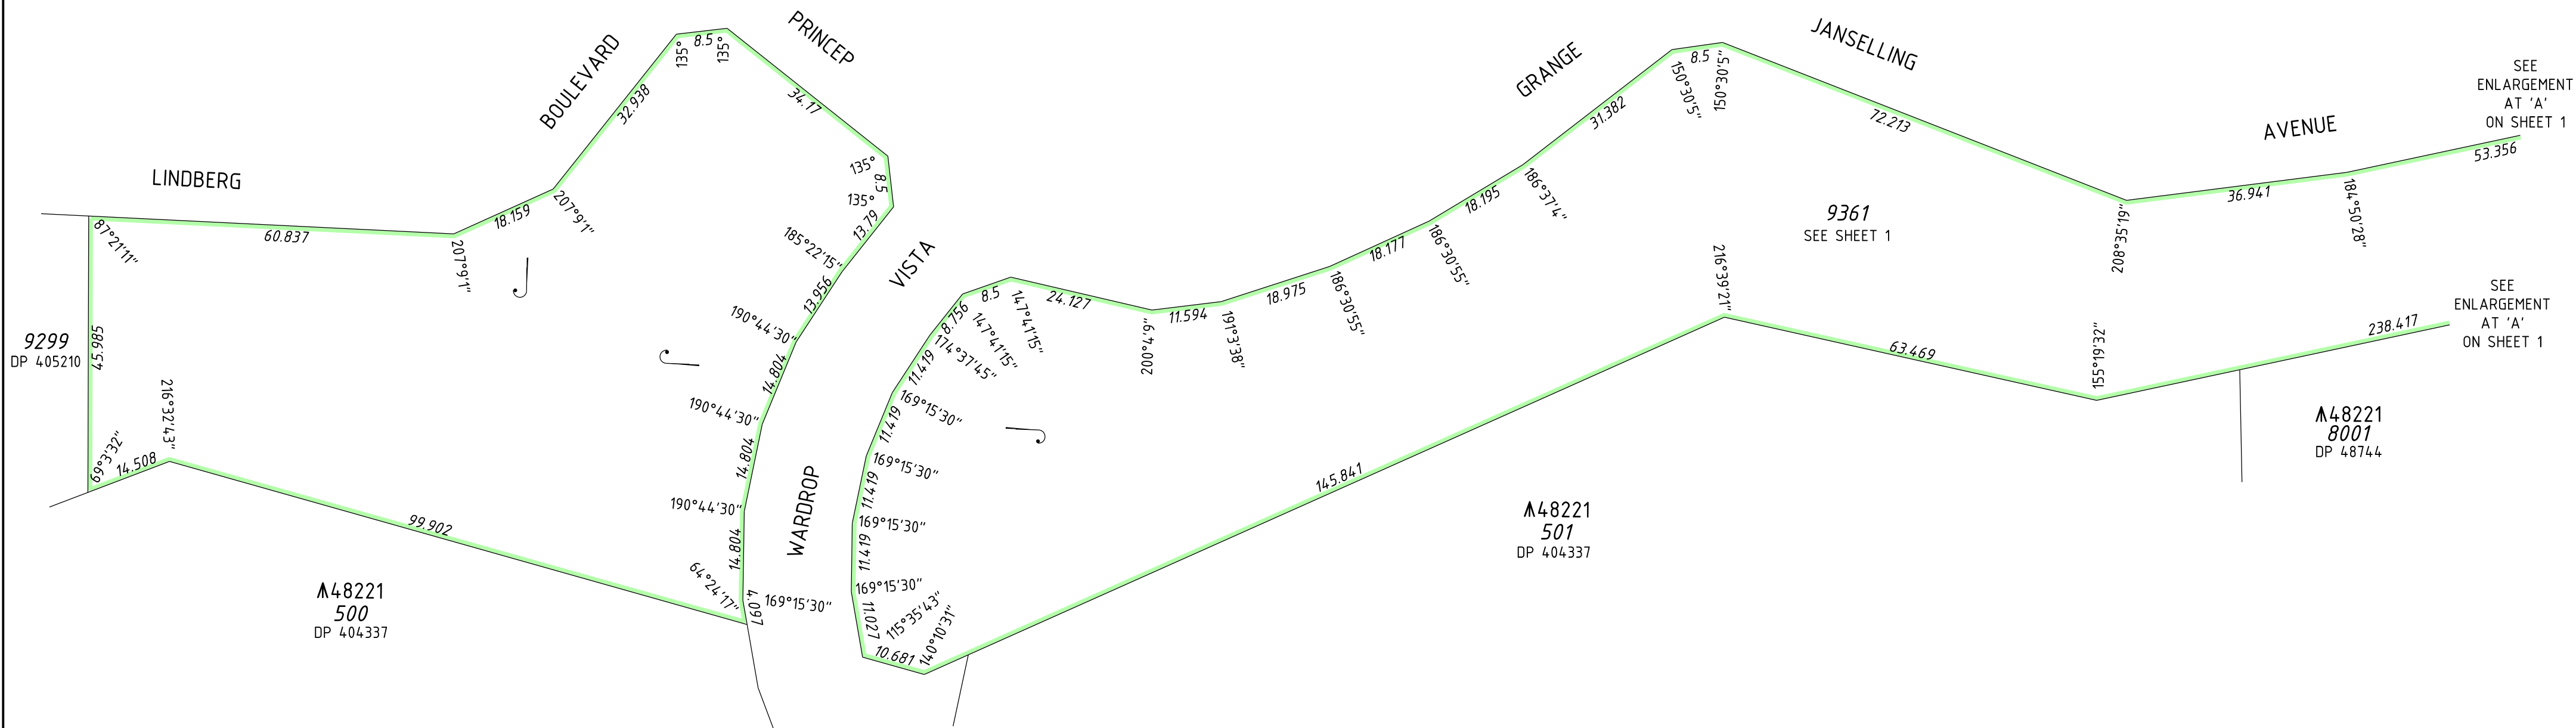

HELD BY LANDGATE IN DIGITAL FORMAT ONLY

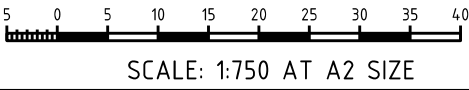


SCALE: 1:750 AT A2 SIZE


veris
VERIS
(08) 6241 3333
www.veris.com.au
dp400334-AL18-02940dp536(sheet 3).dgn
FP-02940-1359-VER 1.0

LICENSED SURVEYOR		DATE
 GOVERNMENT OF WESTERN AUSTRALIA	 Landgate	
DEPOSITED PLAN 400334 SHEET 3 OF 9 SHEETS-VERSION 1 (PLUS SURVEY SHEETS)		

FOR HEADING SEE SHEET 1
FOR INTERESTS AND NOTIFICATIONS SEE SHEET 2

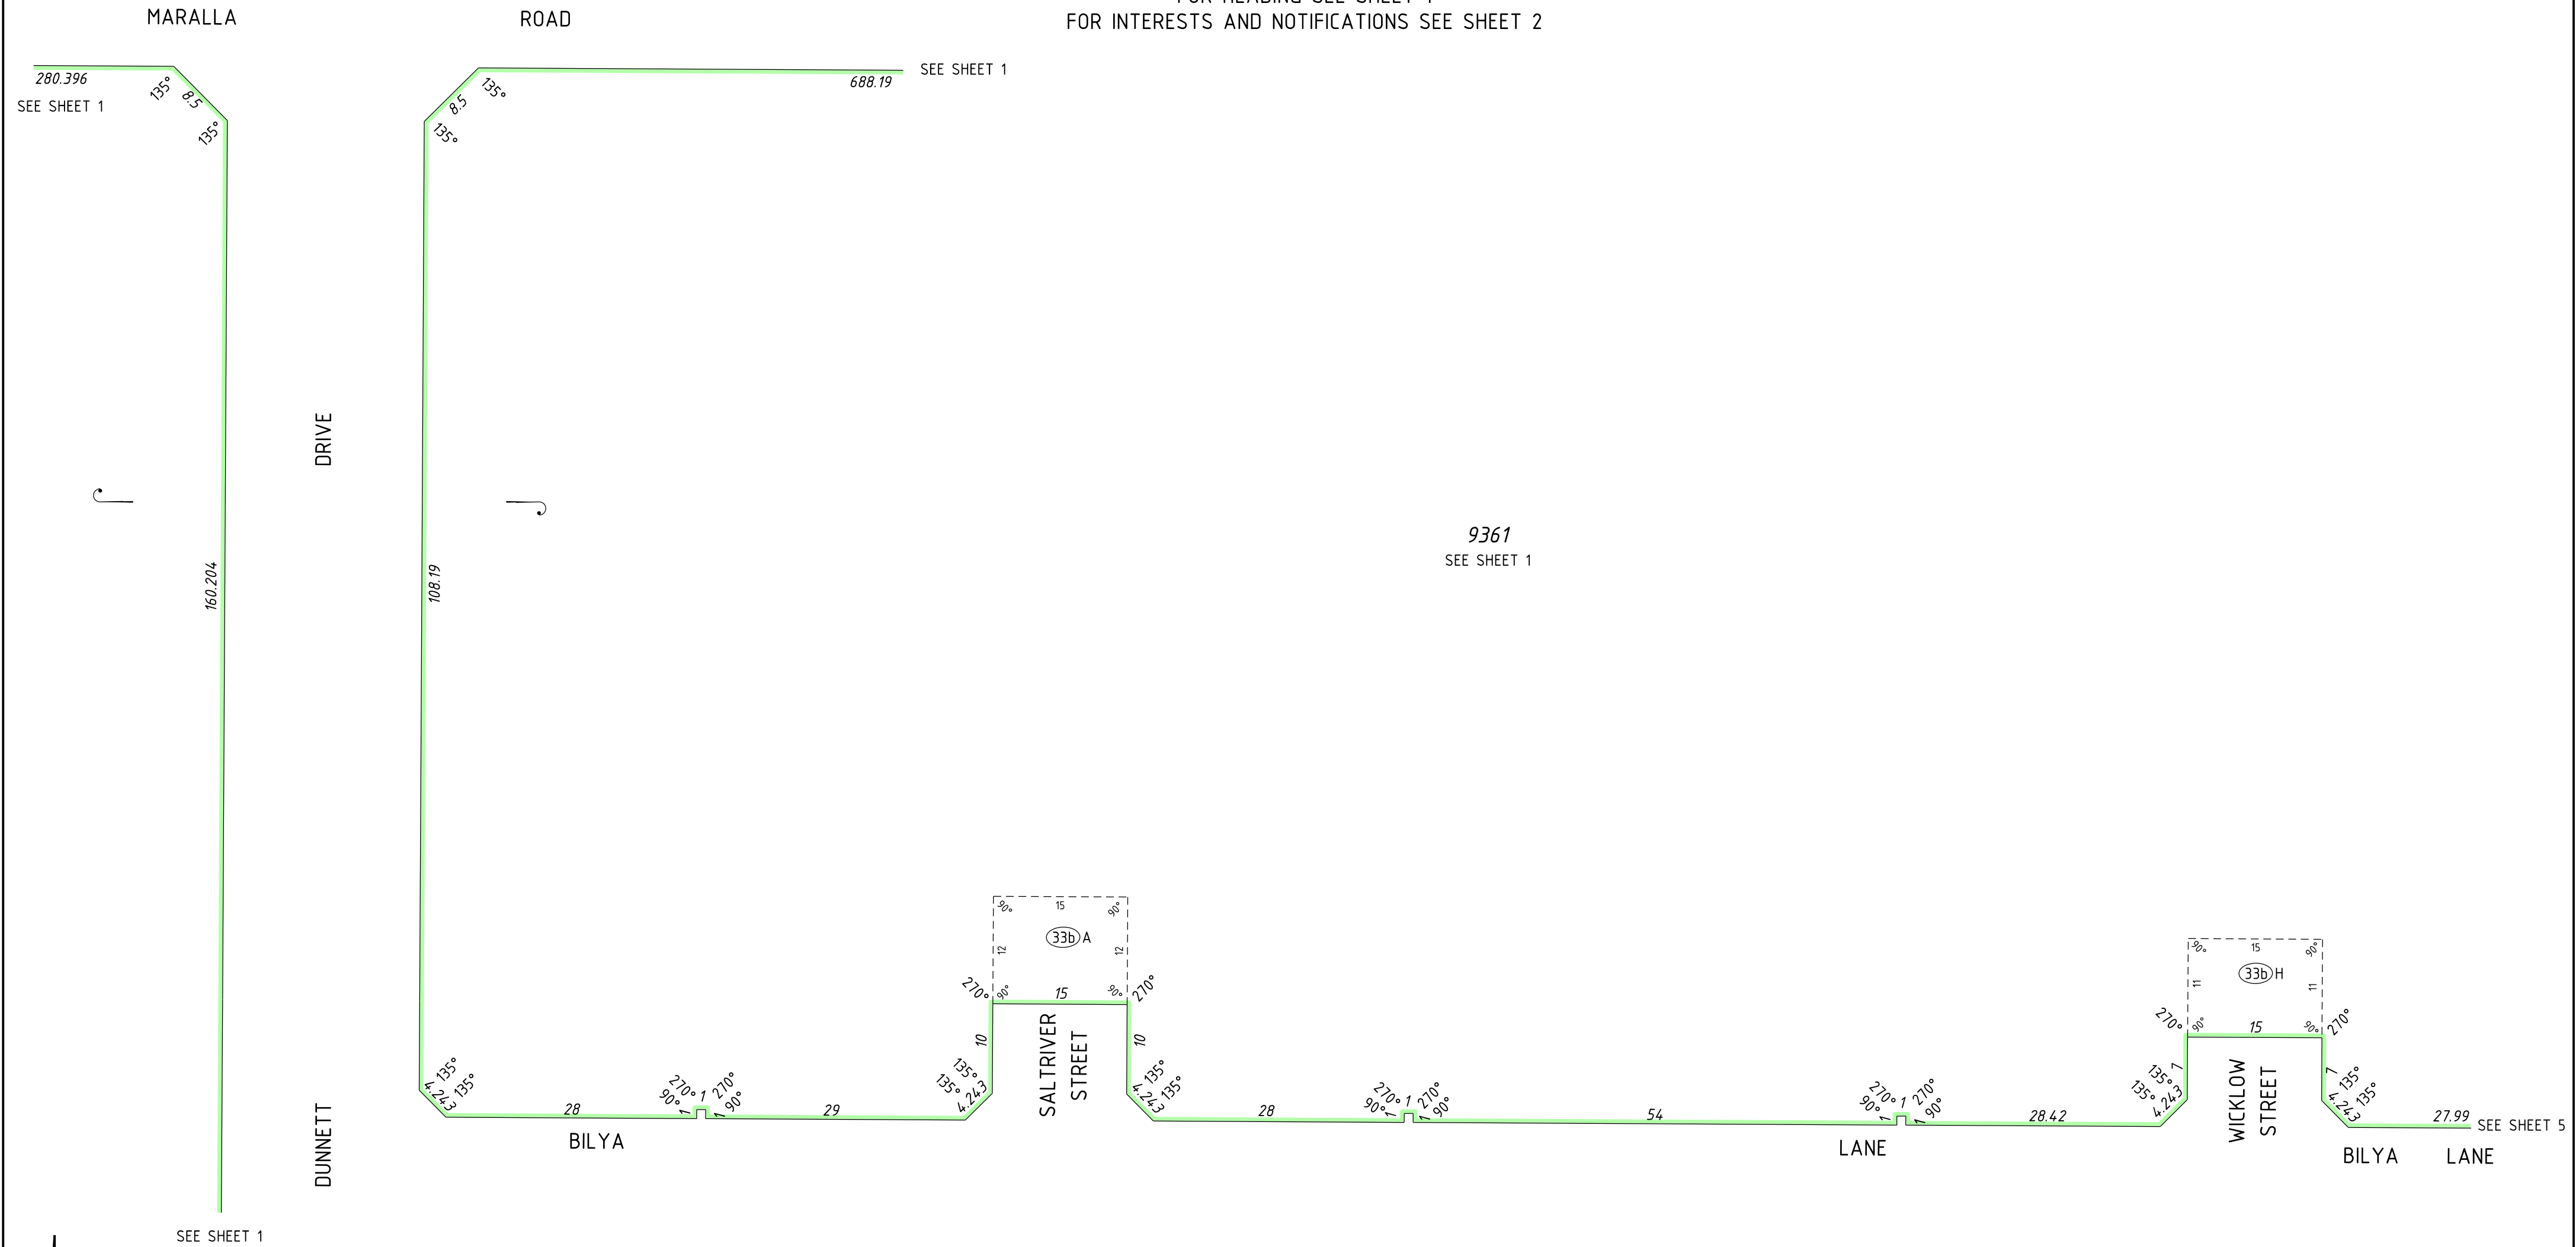


HELD BY LANDGATE IN DIGITAL FORMAT ONLY

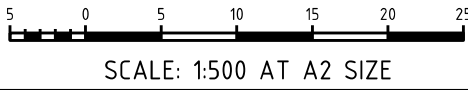


veris
VERIS
(08) 6241 3333
www.veris.com.au
dp400334-AL18-02940dp536(sheet 4).dgn
FP-02940-1359-VER 1.0

LICENSED SURVEYOR	DATE
 GOVERNMENT OF WESTERN AUSTRALIA	 Landgate
DEPOSITED PLAN 400334 SHEET 4 OF 9 SHEETS - VERSION 1 (PLUS SURVEY SHEETS)	

FOR HEADING SEE SHEET 1
FOR INTERESTS AND NOTIFICATIONS SEE SHEET 2

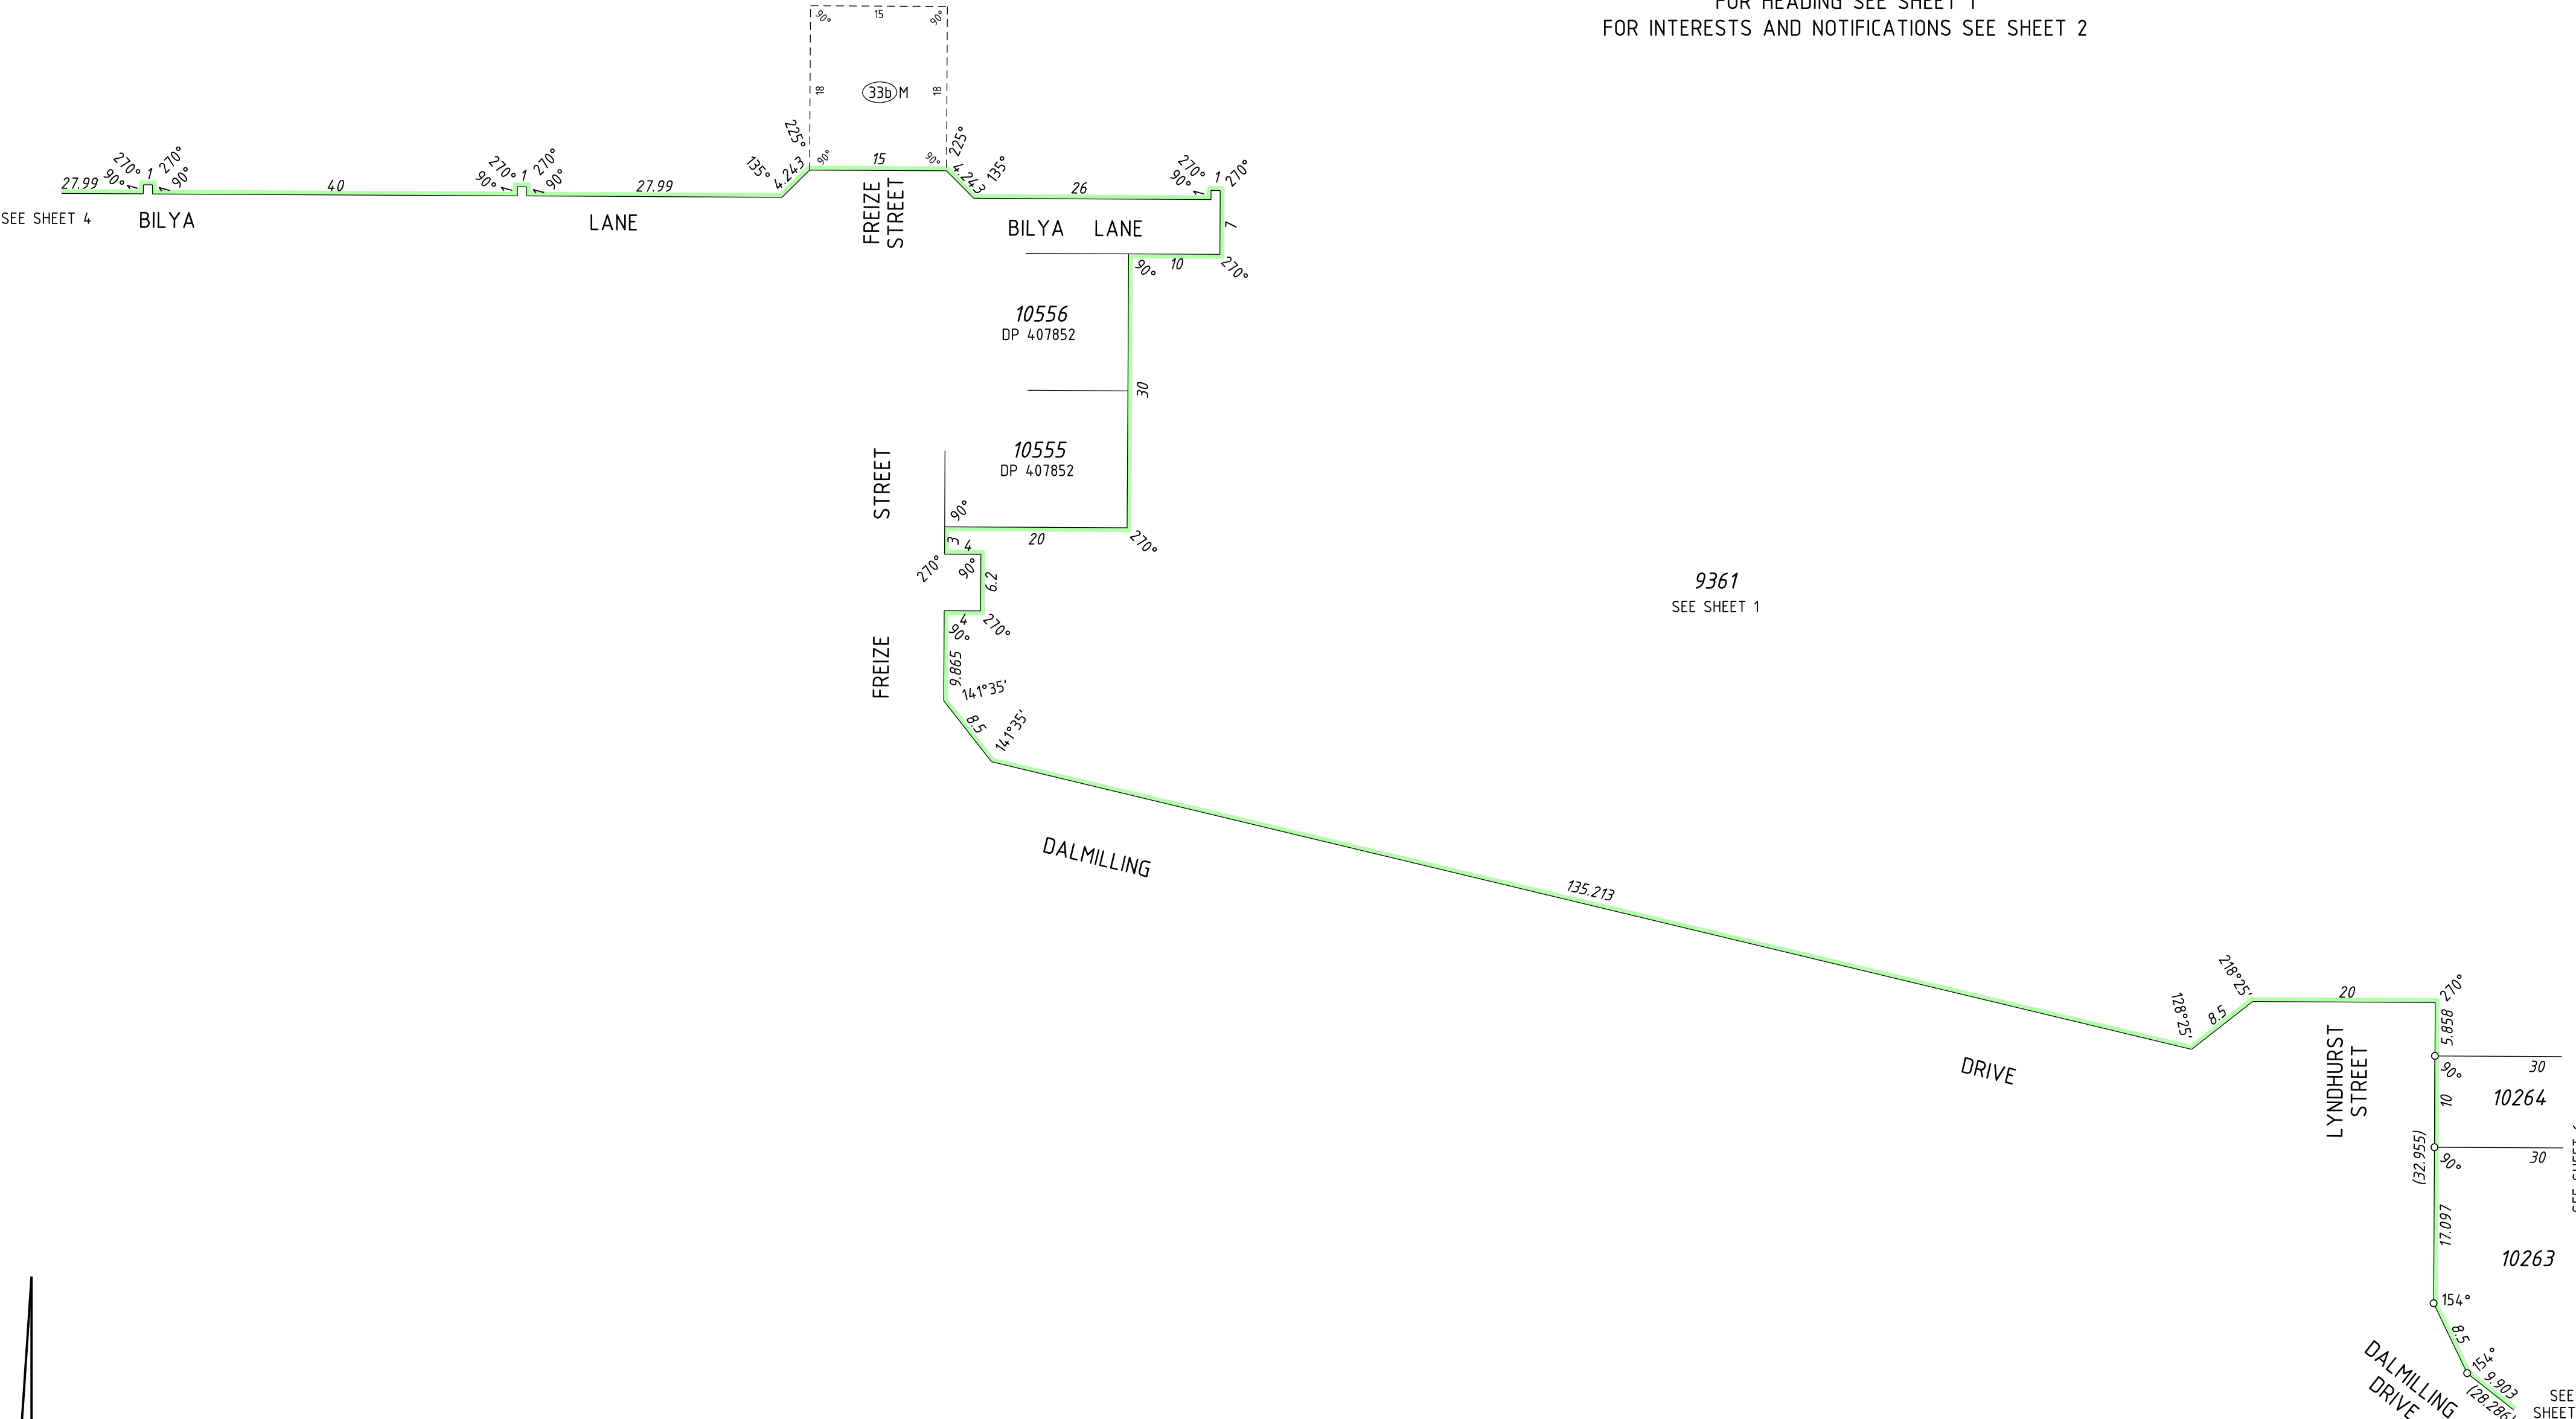

HELD BY LANDGATE IN DIGITAL FORMAT ONLY

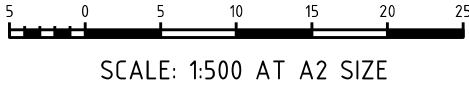

veris
VERIS
(08) 6241 3333
www.veris.com.au
dp400334-AL18-029404p536(sheet 5).dgn
FP-02940-1359-VER 1.0

LICENSED SURVEYOR	DATE
 GOVERNMENT OF WESTERN AUSTRALIA	 Landgate
DEPOSITED PLAN 400334 SHEET 5 OF 9 SHEETS - VERSION 1 (PLUS SURVEY SHEETS)	

SEE SHEET 5




5 0 5 10 15 20
SCALE: 1:500 AT A2 SIZE

LICENSED SURVEYOR _____ DATE _____




SHEET 6 OF 9 SHEETS - VERSION 1
(PLUS SURVEY SHEETS)

FOR HEADING SEE SHEET 1
FOR INTERESTS AND NOTIFICATIONS SEE SHEET 2

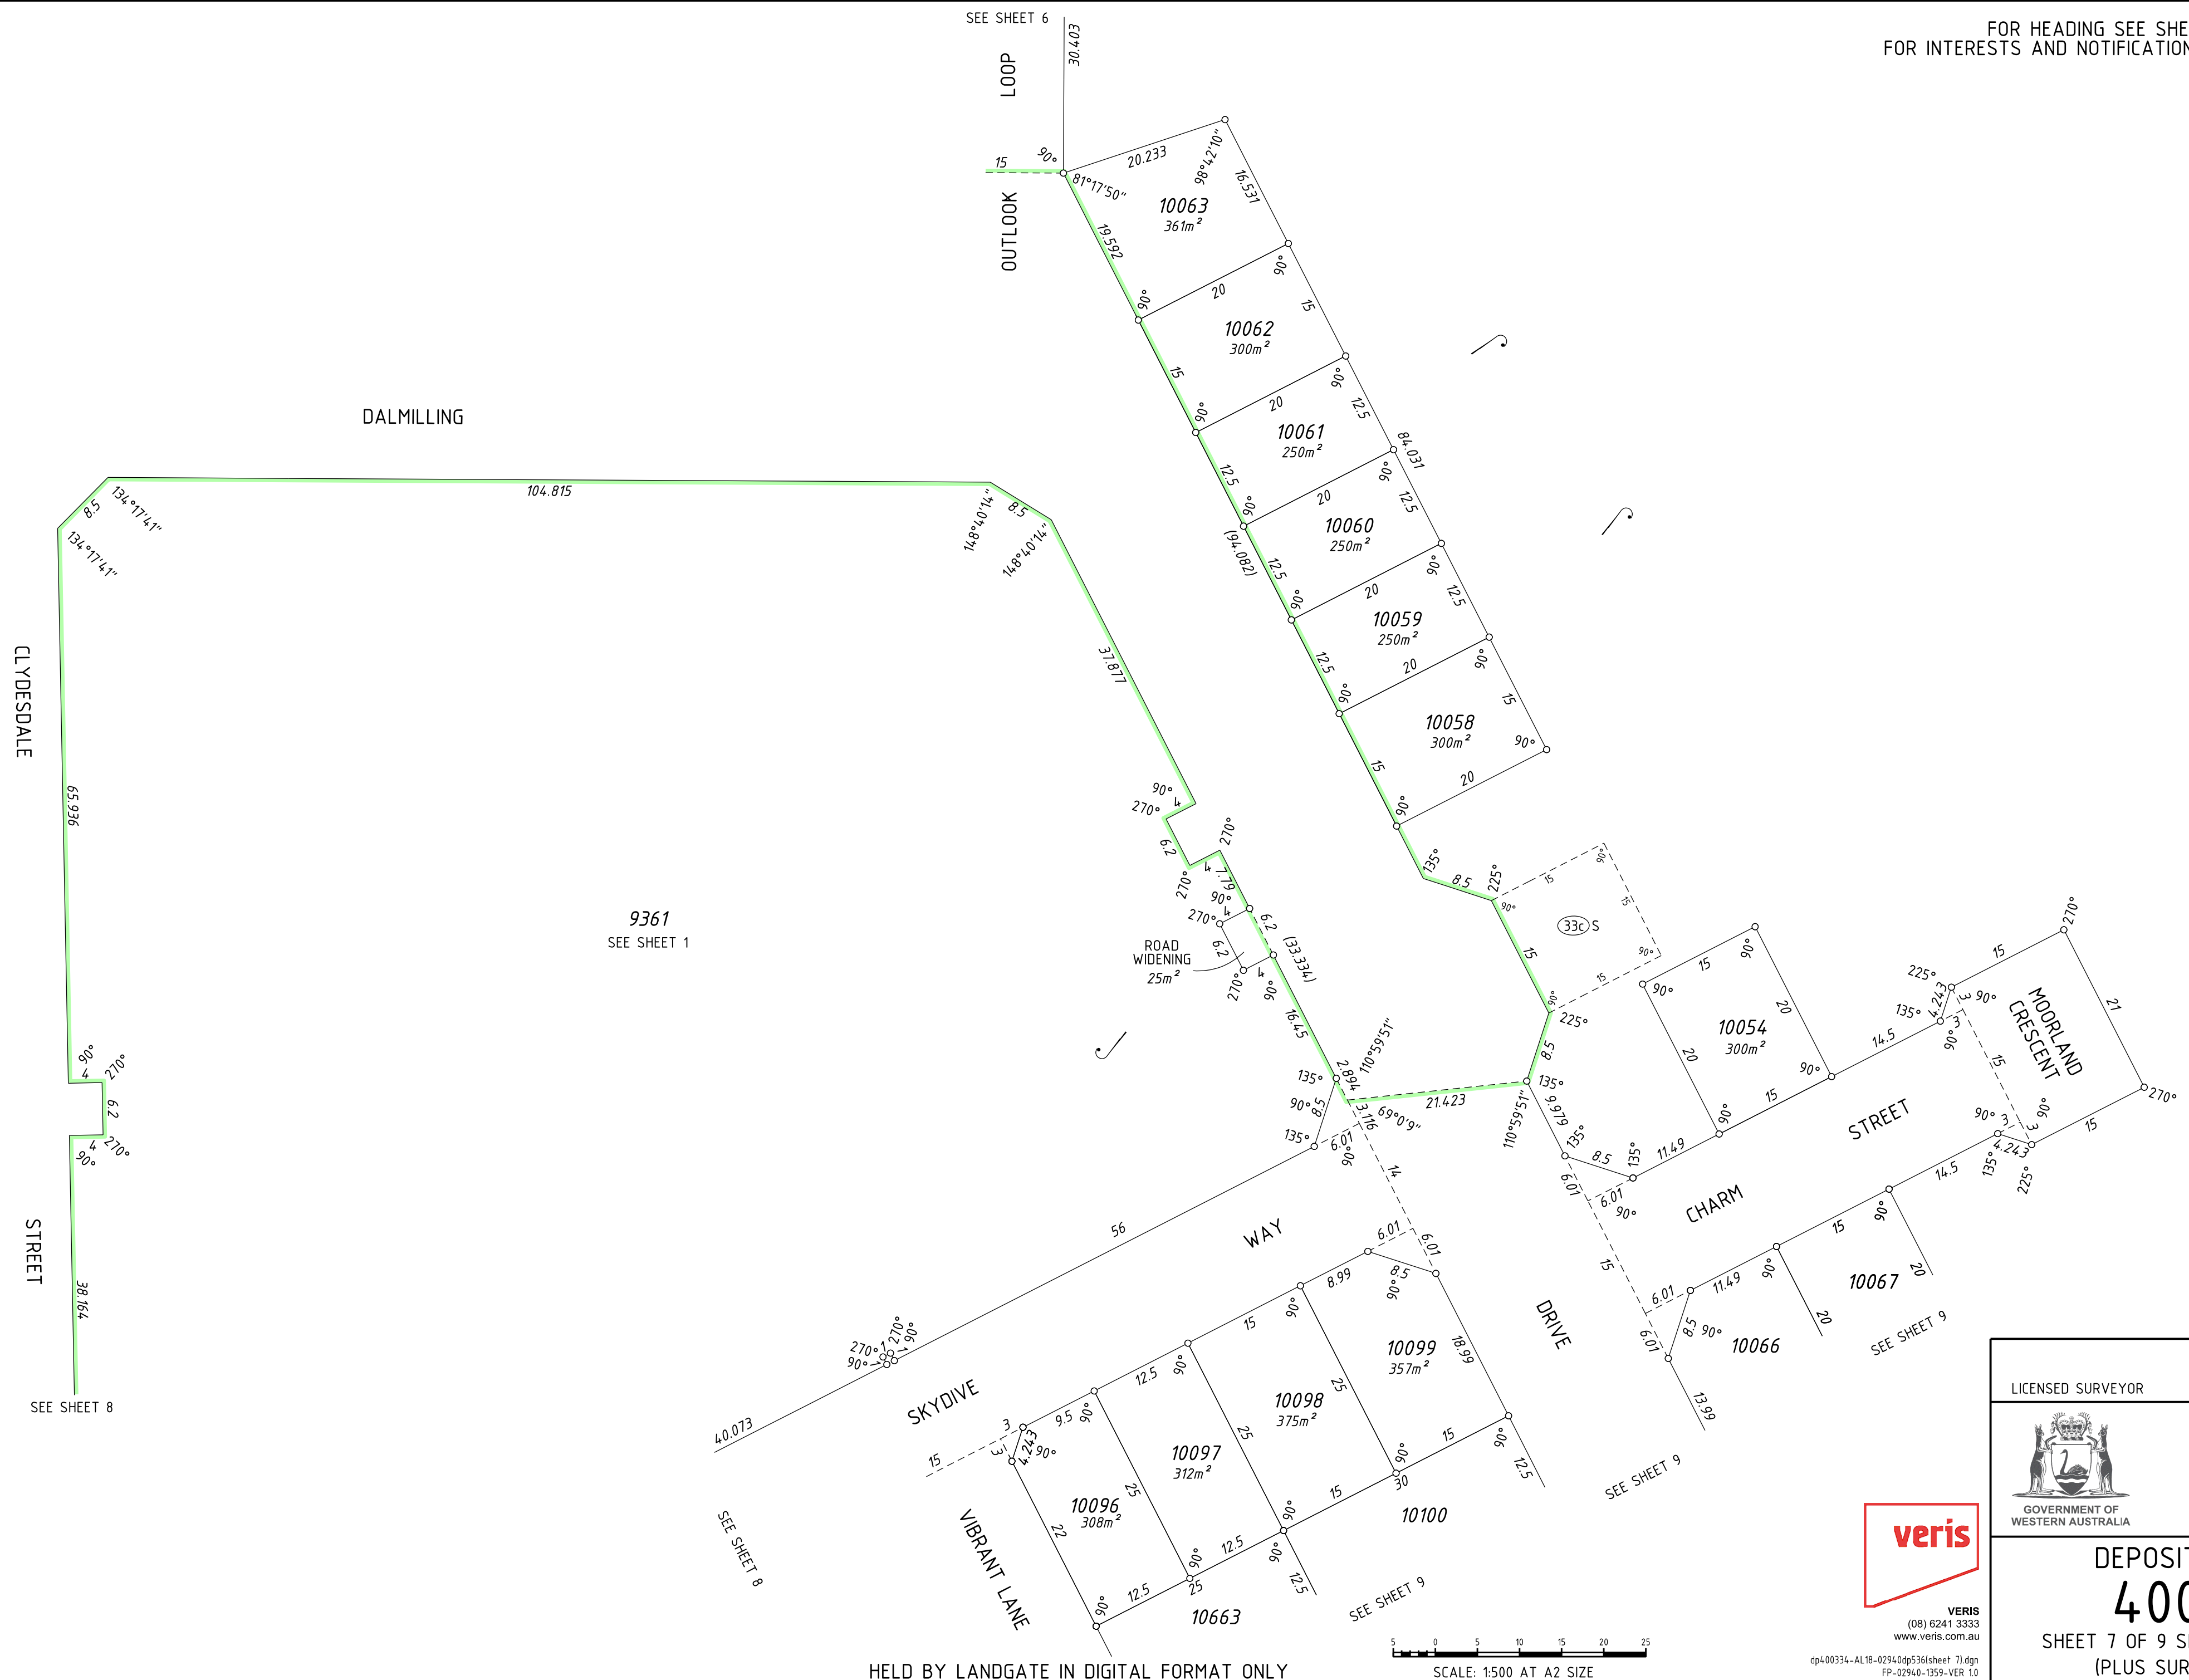

HELD BY LANDGATE IN DIGITAL FORMAT ONLY

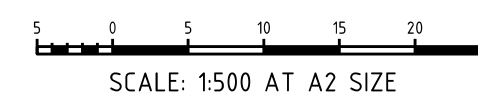

SCALE: 1:500 AT A2 SIZE

dp400334-AL18-02940dp536(sheet 7).dgn
FP-02940-1359-VER 1.0

veris

VERIS
(08) 6241 3333
www.veris.com.au

LICENSED SURVEYOR

ATE



GOVERNMENT OF
WESTERN AUSTRALIA



DEPOSITED PLAN


400334

SHEET 7 OF 9 SHEETS - VERSION 1
(PLUS SURVEY SHEETS)

FOR HEADING SEE SHEET 1
FOR INTERESTS AND NOTIFICATIONS SEE SHEET 2



HELD BY LANDGATE IN DIGITAL FORMAT ONLY

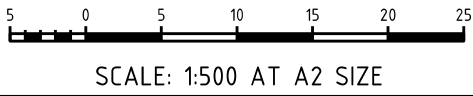

VERIS
(08) 6241 3333
www.veris.com.au
dp400334-AL18-029404p536(sheet 8).dgn
FP-02940-1359-VER 1.0

LICENSED SURVEYOR		DATE
 GOVERNMENT OF WESTERN AUSTRALIA		 Landgate
DEPOSITED PLAN 400334		
SHEET 8 OF 9 SHEETS - VERSION 1 (PLUS SURVEY SHEETS)		

SEE SHEET 1

